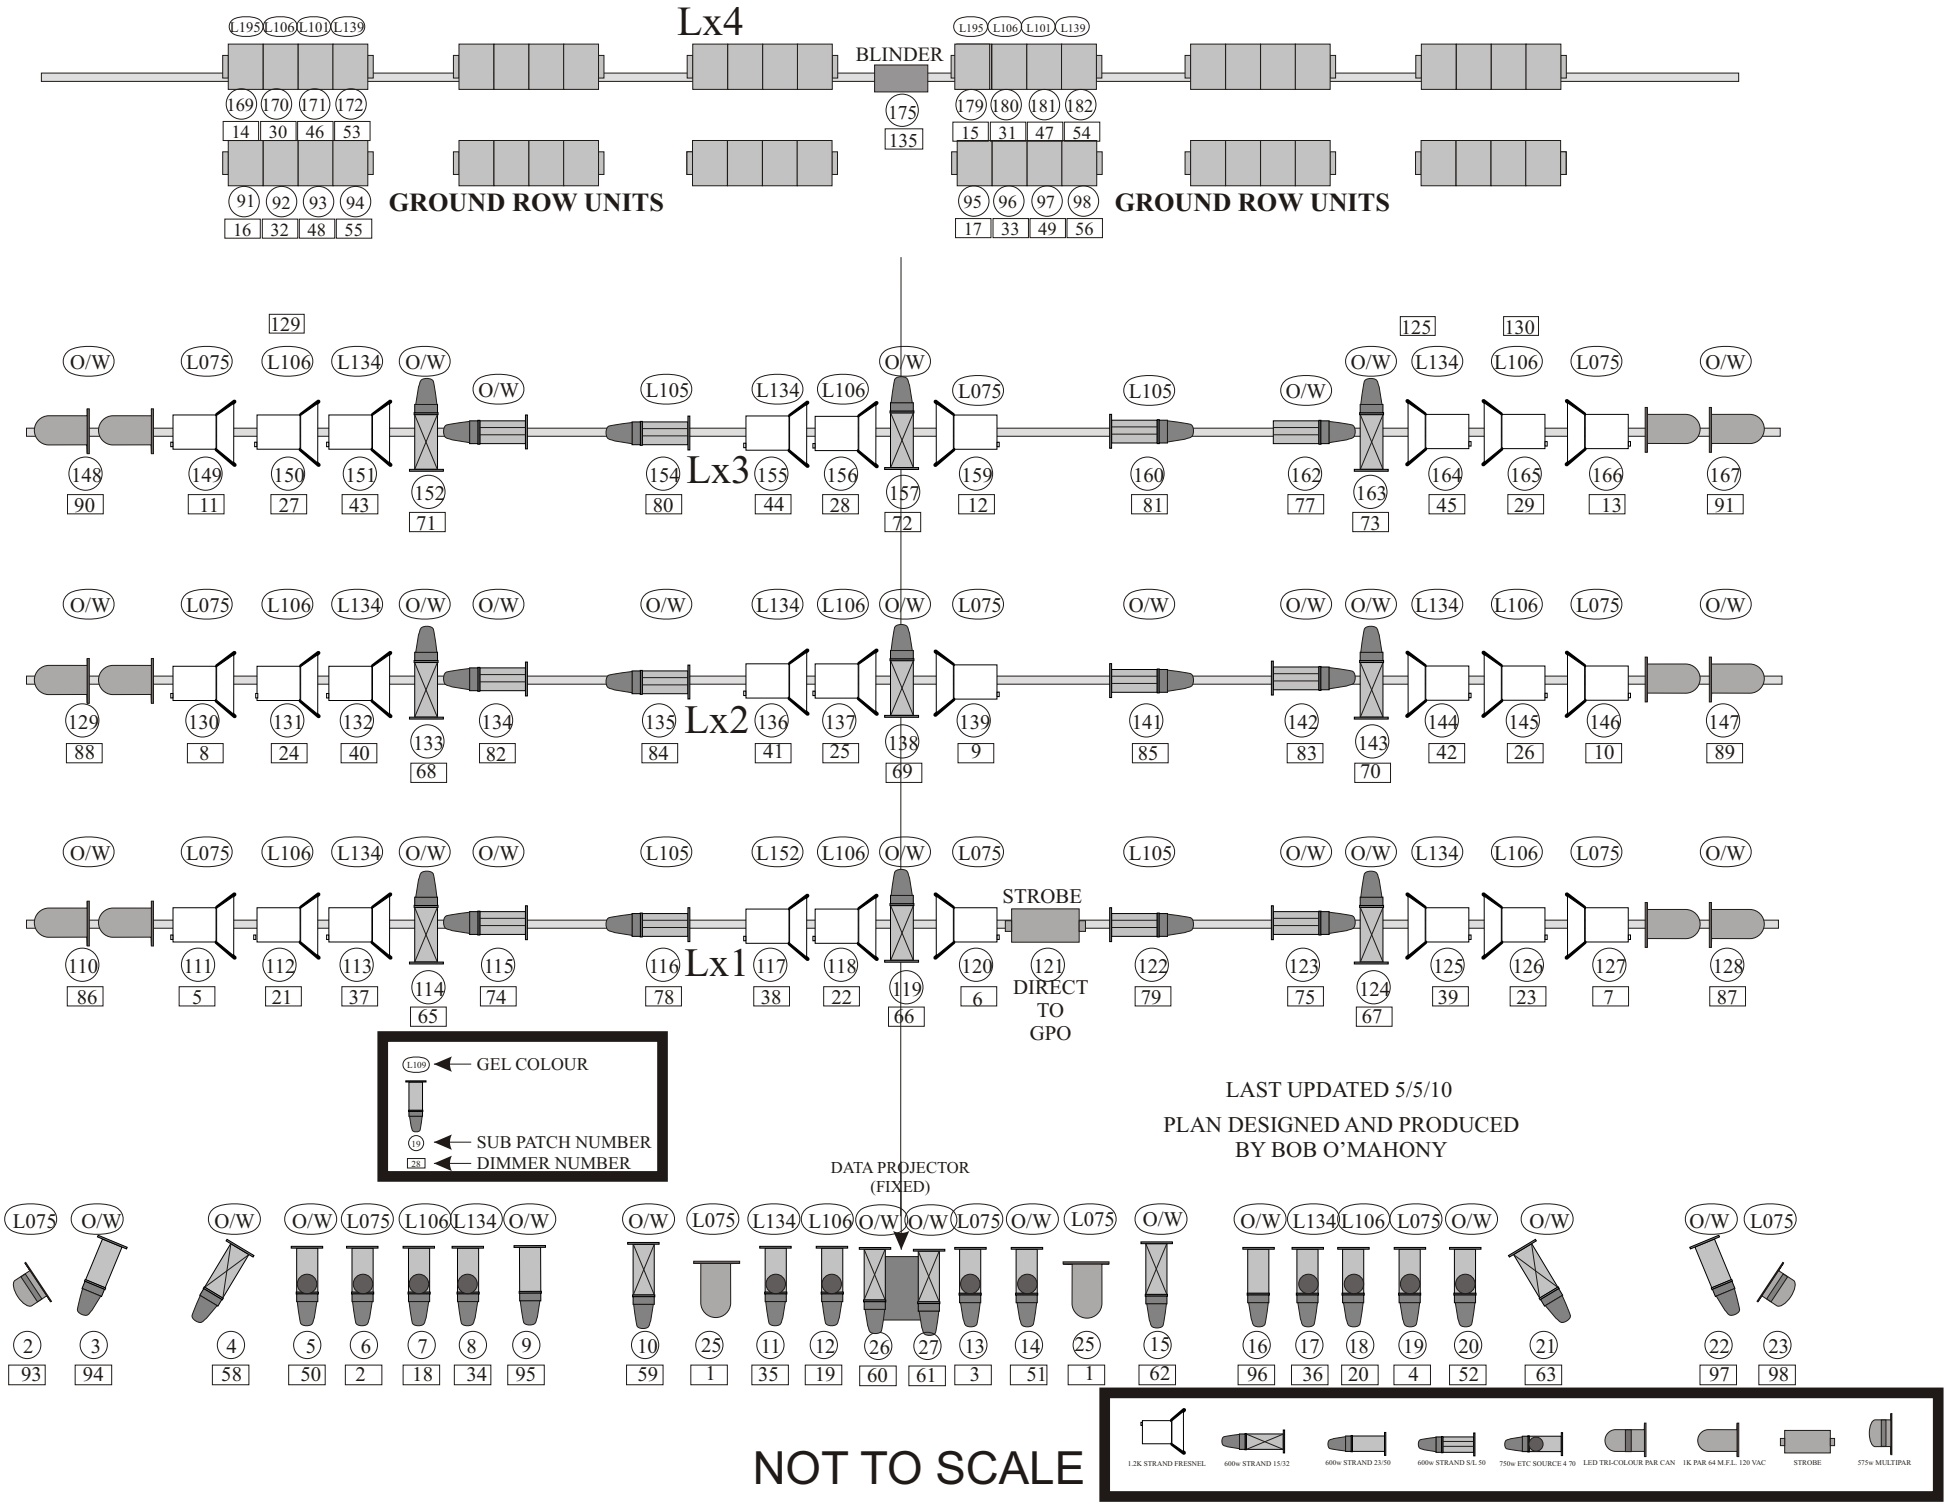
Lx4
BLINDER
GROUND ROW UNITS
GROUND ROW UNITS
Lx3
Lx2
Lx1
STROBE
DIRECT TO GPO
GEL COLOUR
SUB PATCH NUMBER
DIMMER NUMBER
DATA PROJECTOR (FIXED)
LAST UPDATED 5/5/10
PLAN DESIGNED AND PRODUCED BY BOB O'MAHONY
NOT TO SCALE
1.2K STRAND FRESNEL
600w STRAND 15/32
600w STRAND 23/50
600w STRAND S/L 50
750w ETC SOURCE 4 70
LED TRI-COLOUR PAR CAN
1K PAR 64 M.F.L. 120 VAC
STROBE
575w MULTIPAR